Attic Hatch Detail

No Scale
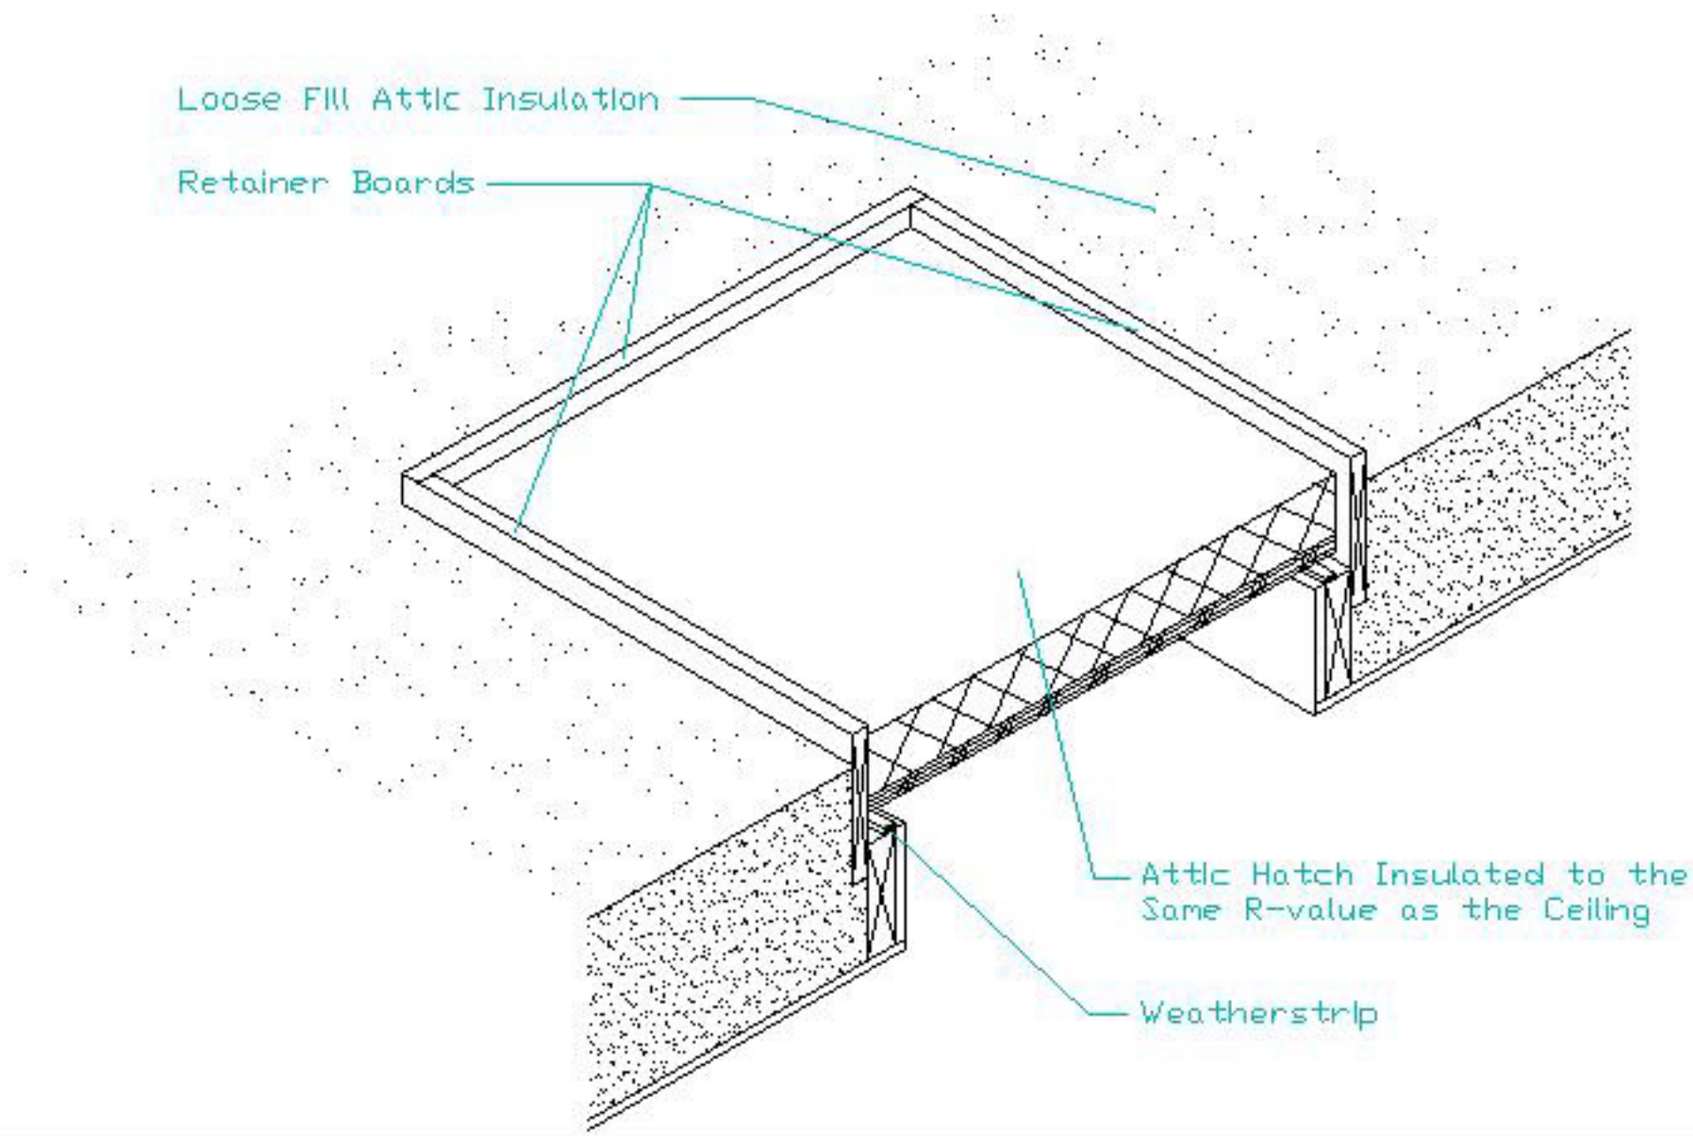
Detail 30