Cantilevered Floor Insulation Detail
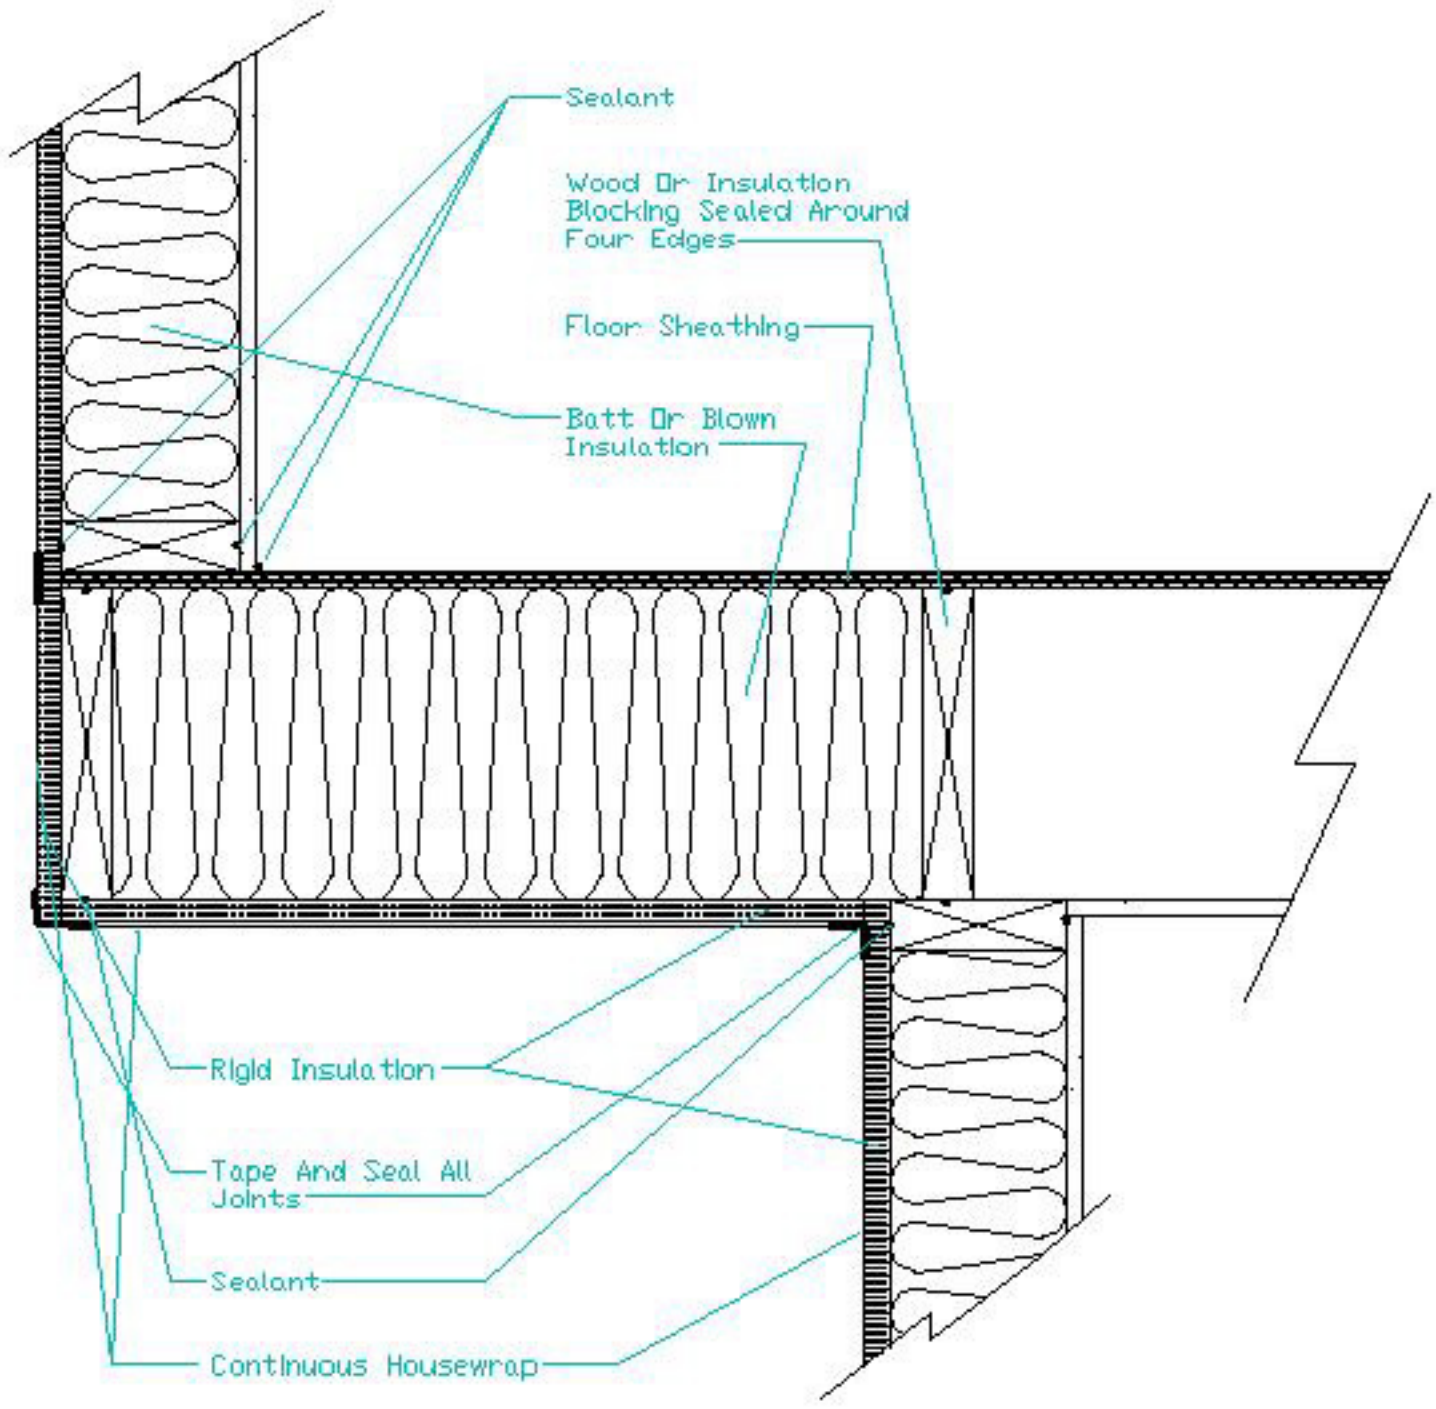
No Scale Detail 15