Corner Trim Detail For Rigid Insulation With Vinyl Siding

No Scale
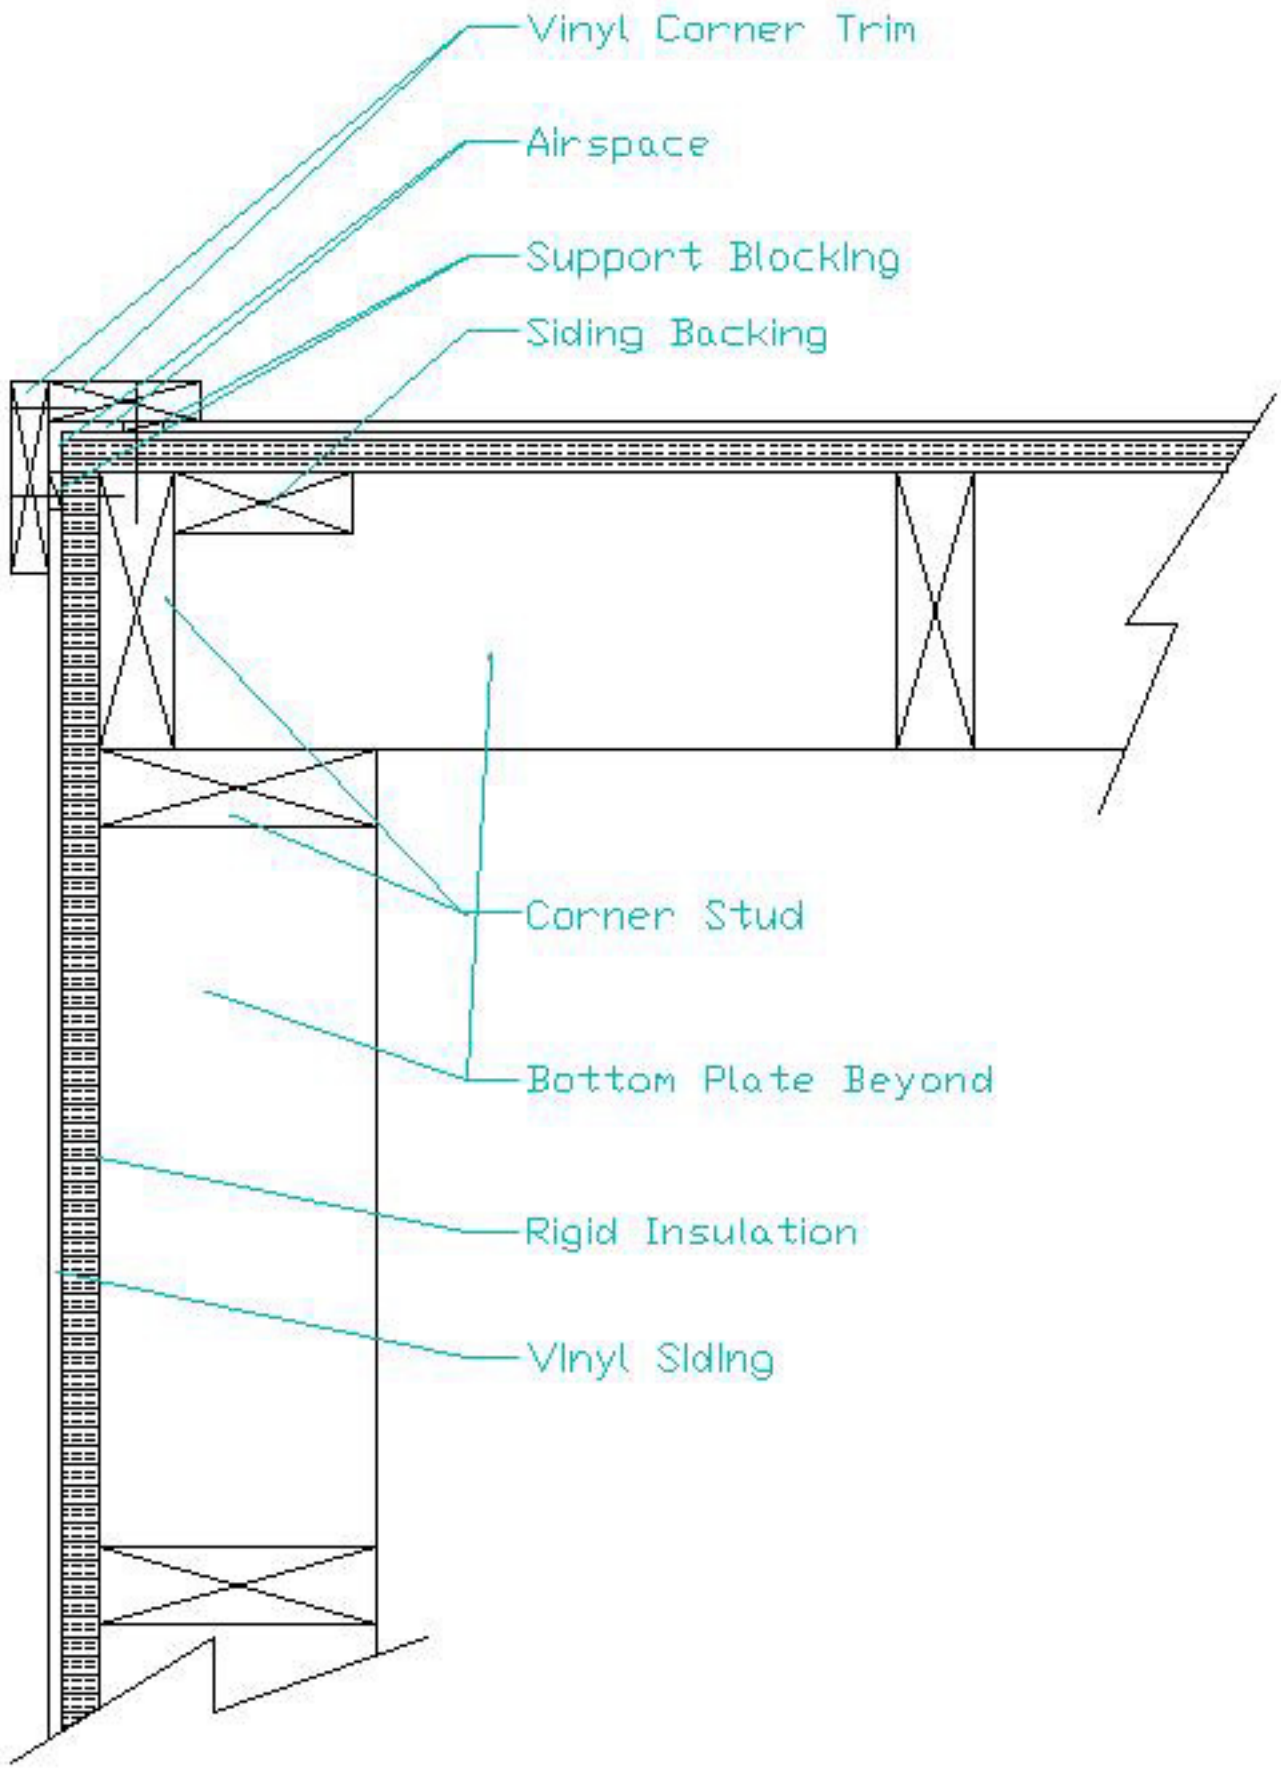
Detail 12