Corner Trim Detail For Rigid Insulation With Wood Siding

No Scale
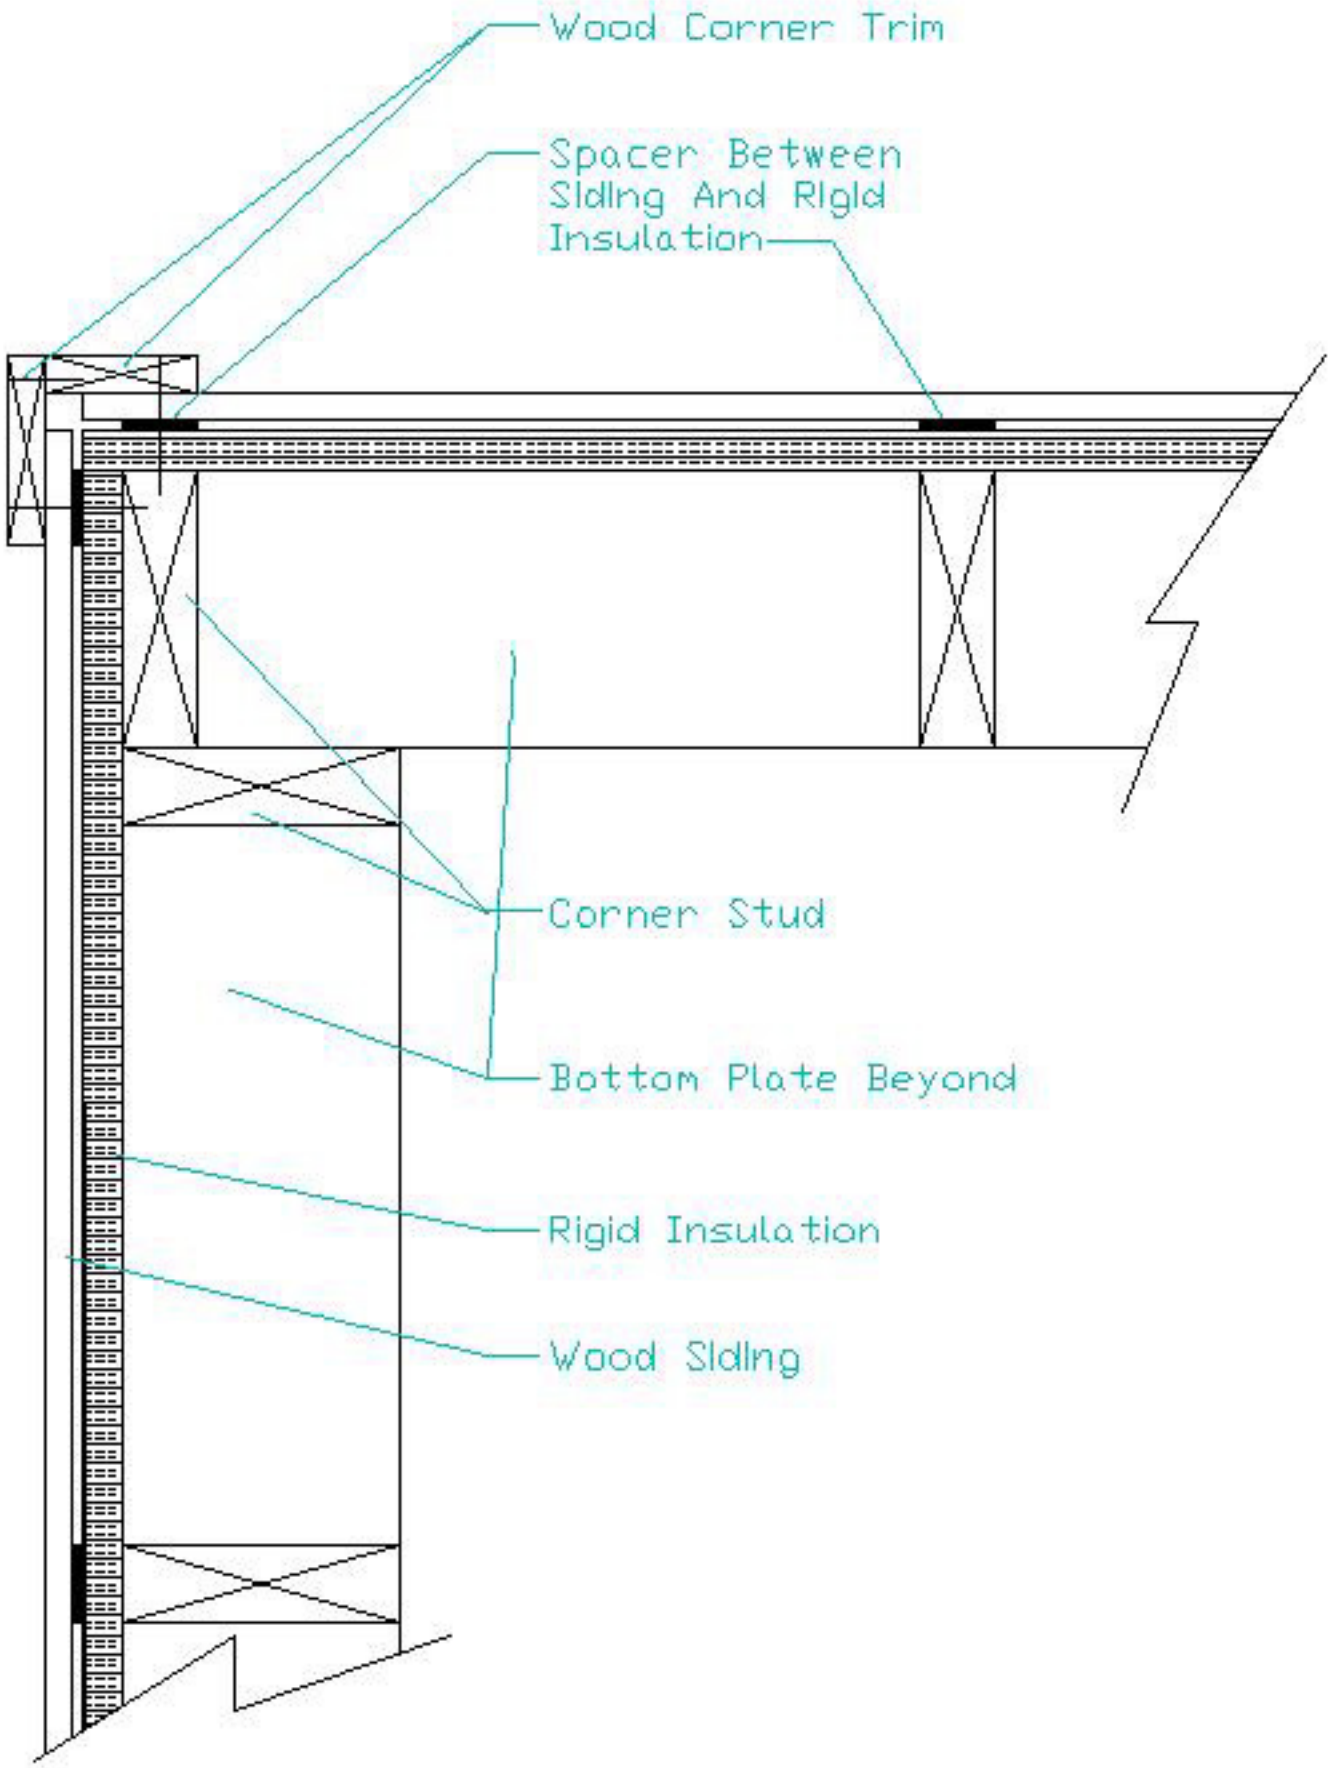
Detail 13