# Exterior Double Wall Detail

No Scale
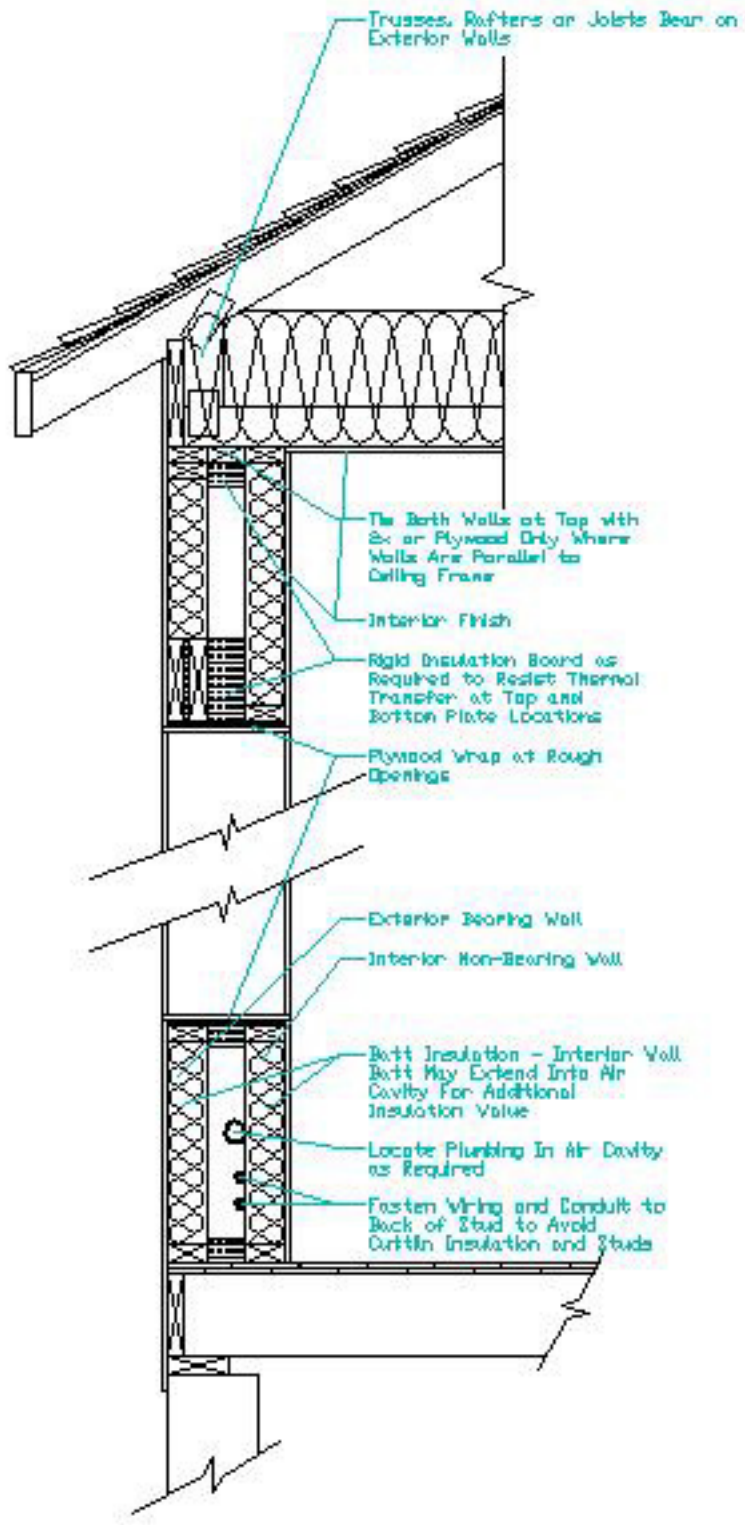
Detail 31