Insulated Basement Wall - Exterior Rigid Insulation w/Stucco Finish

No Scale
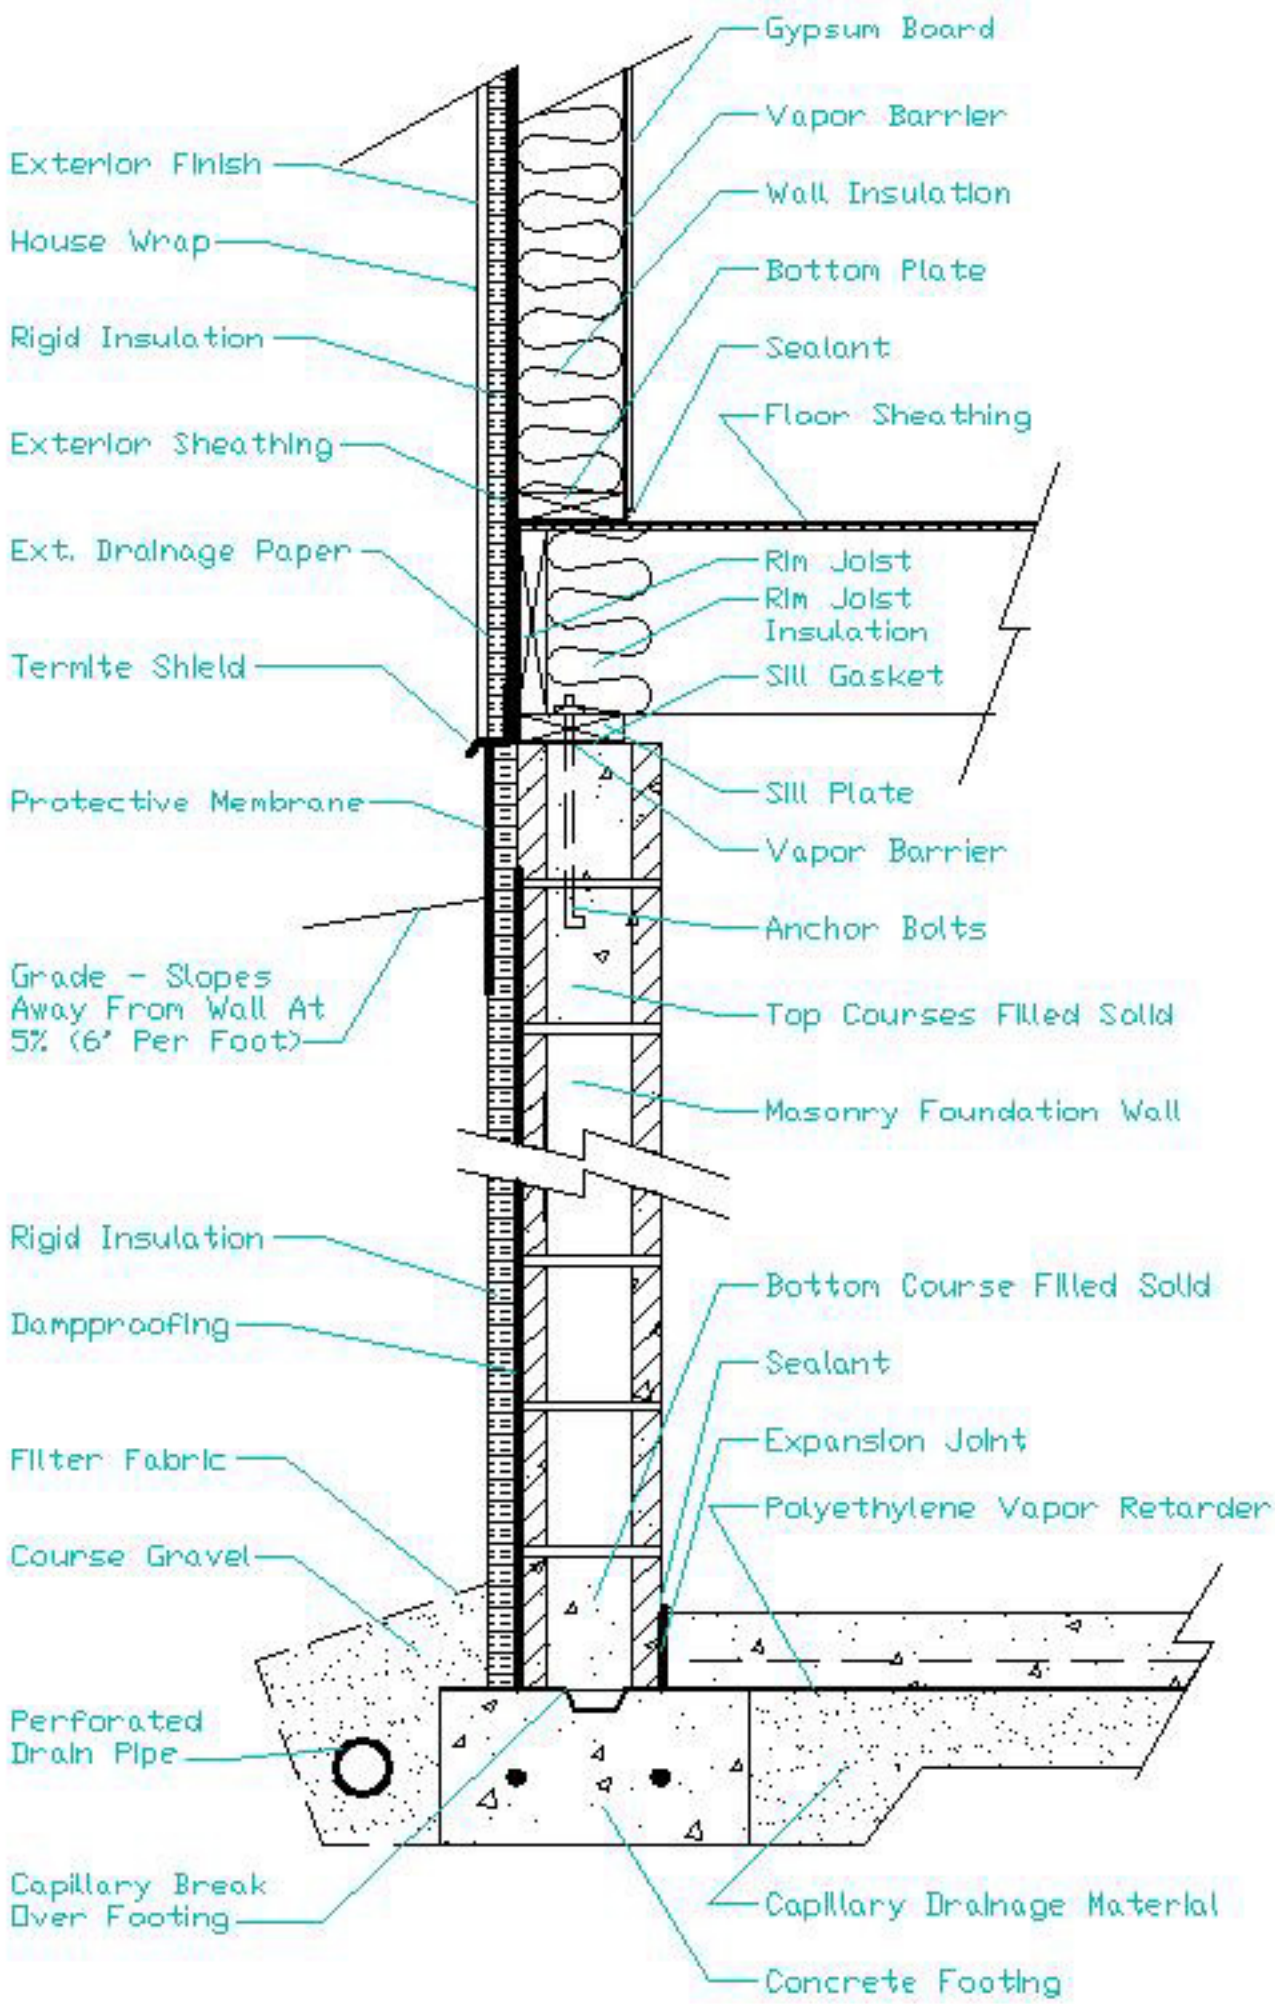
Detail 16