Insulated Basement Wall - Interior Batt Insulation

No Scale
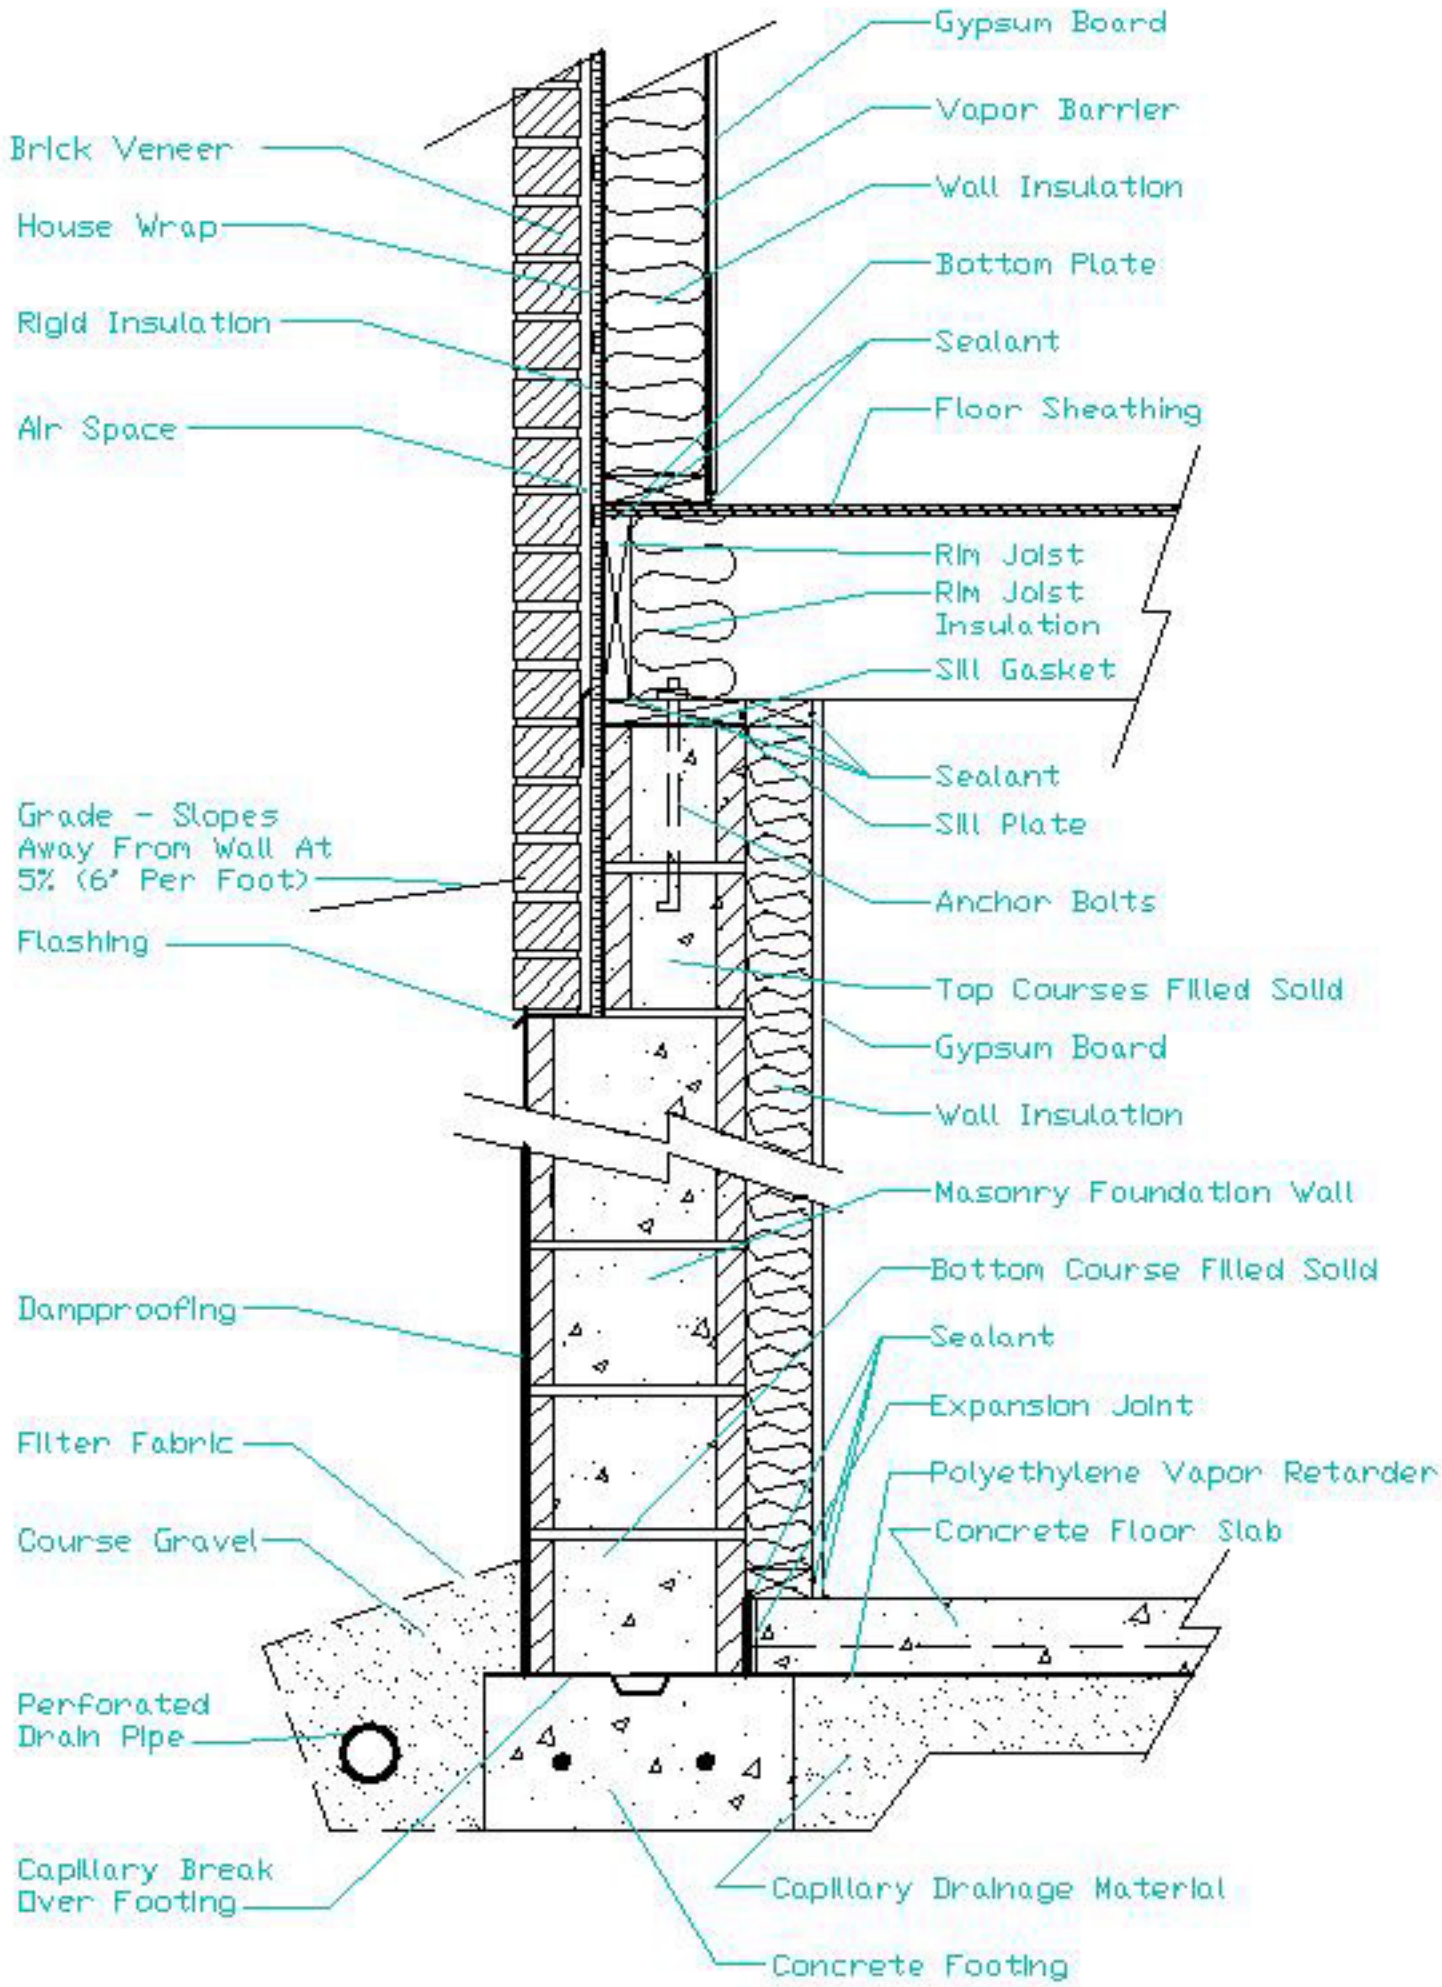
Detail 19