Insulated Basement Wall - Interior Rigid Insulation

No Scale
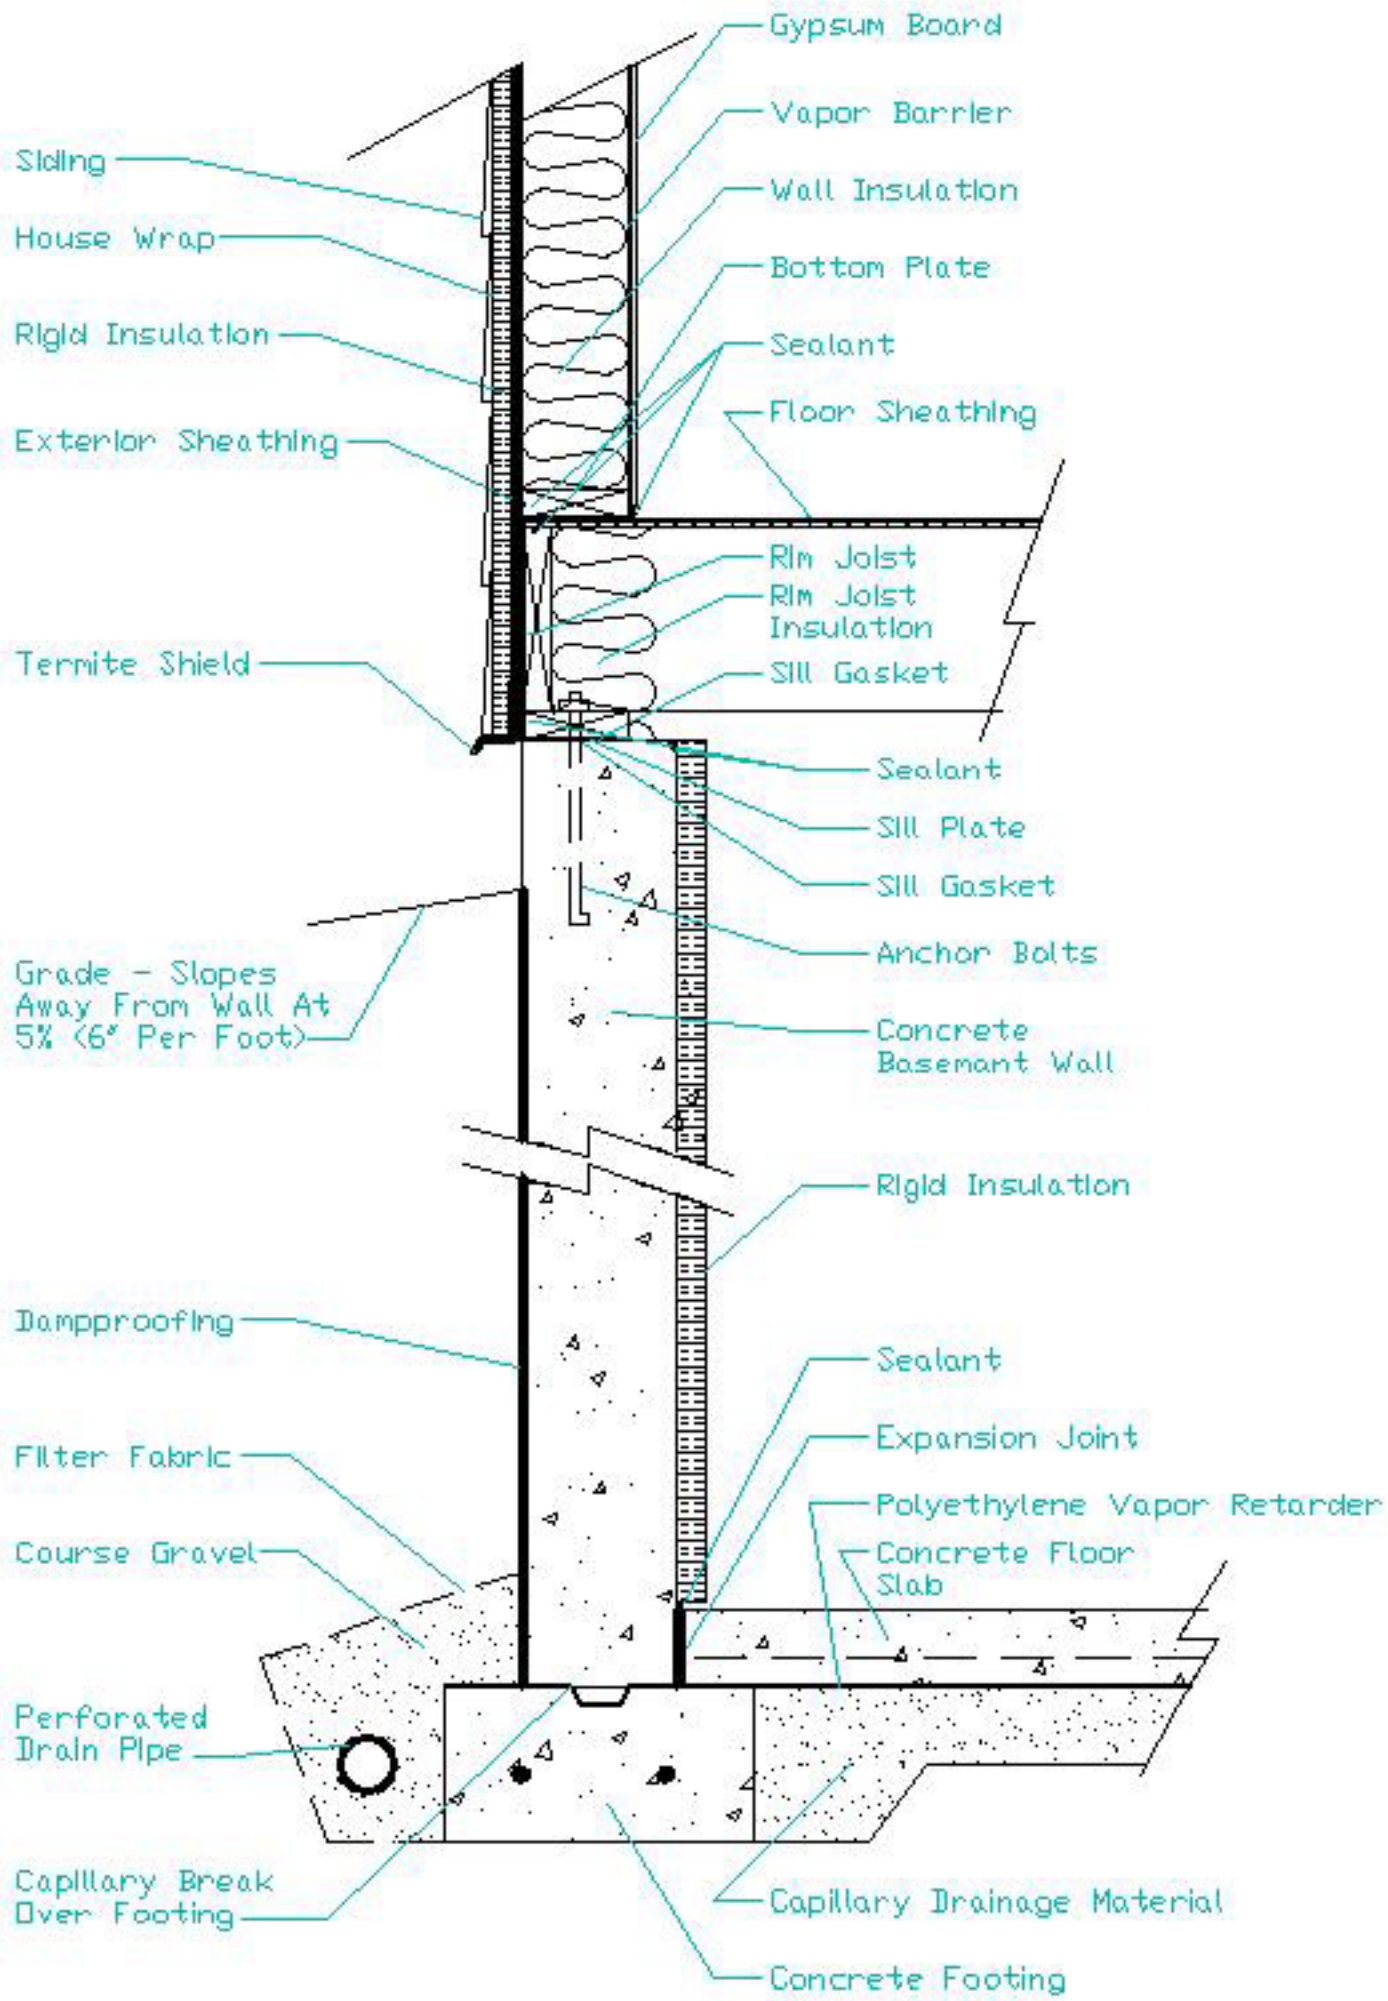
Detail 17