Insulated Basement Wall -Interior
Rigid Insulation w/Brick Veneer

No Scale
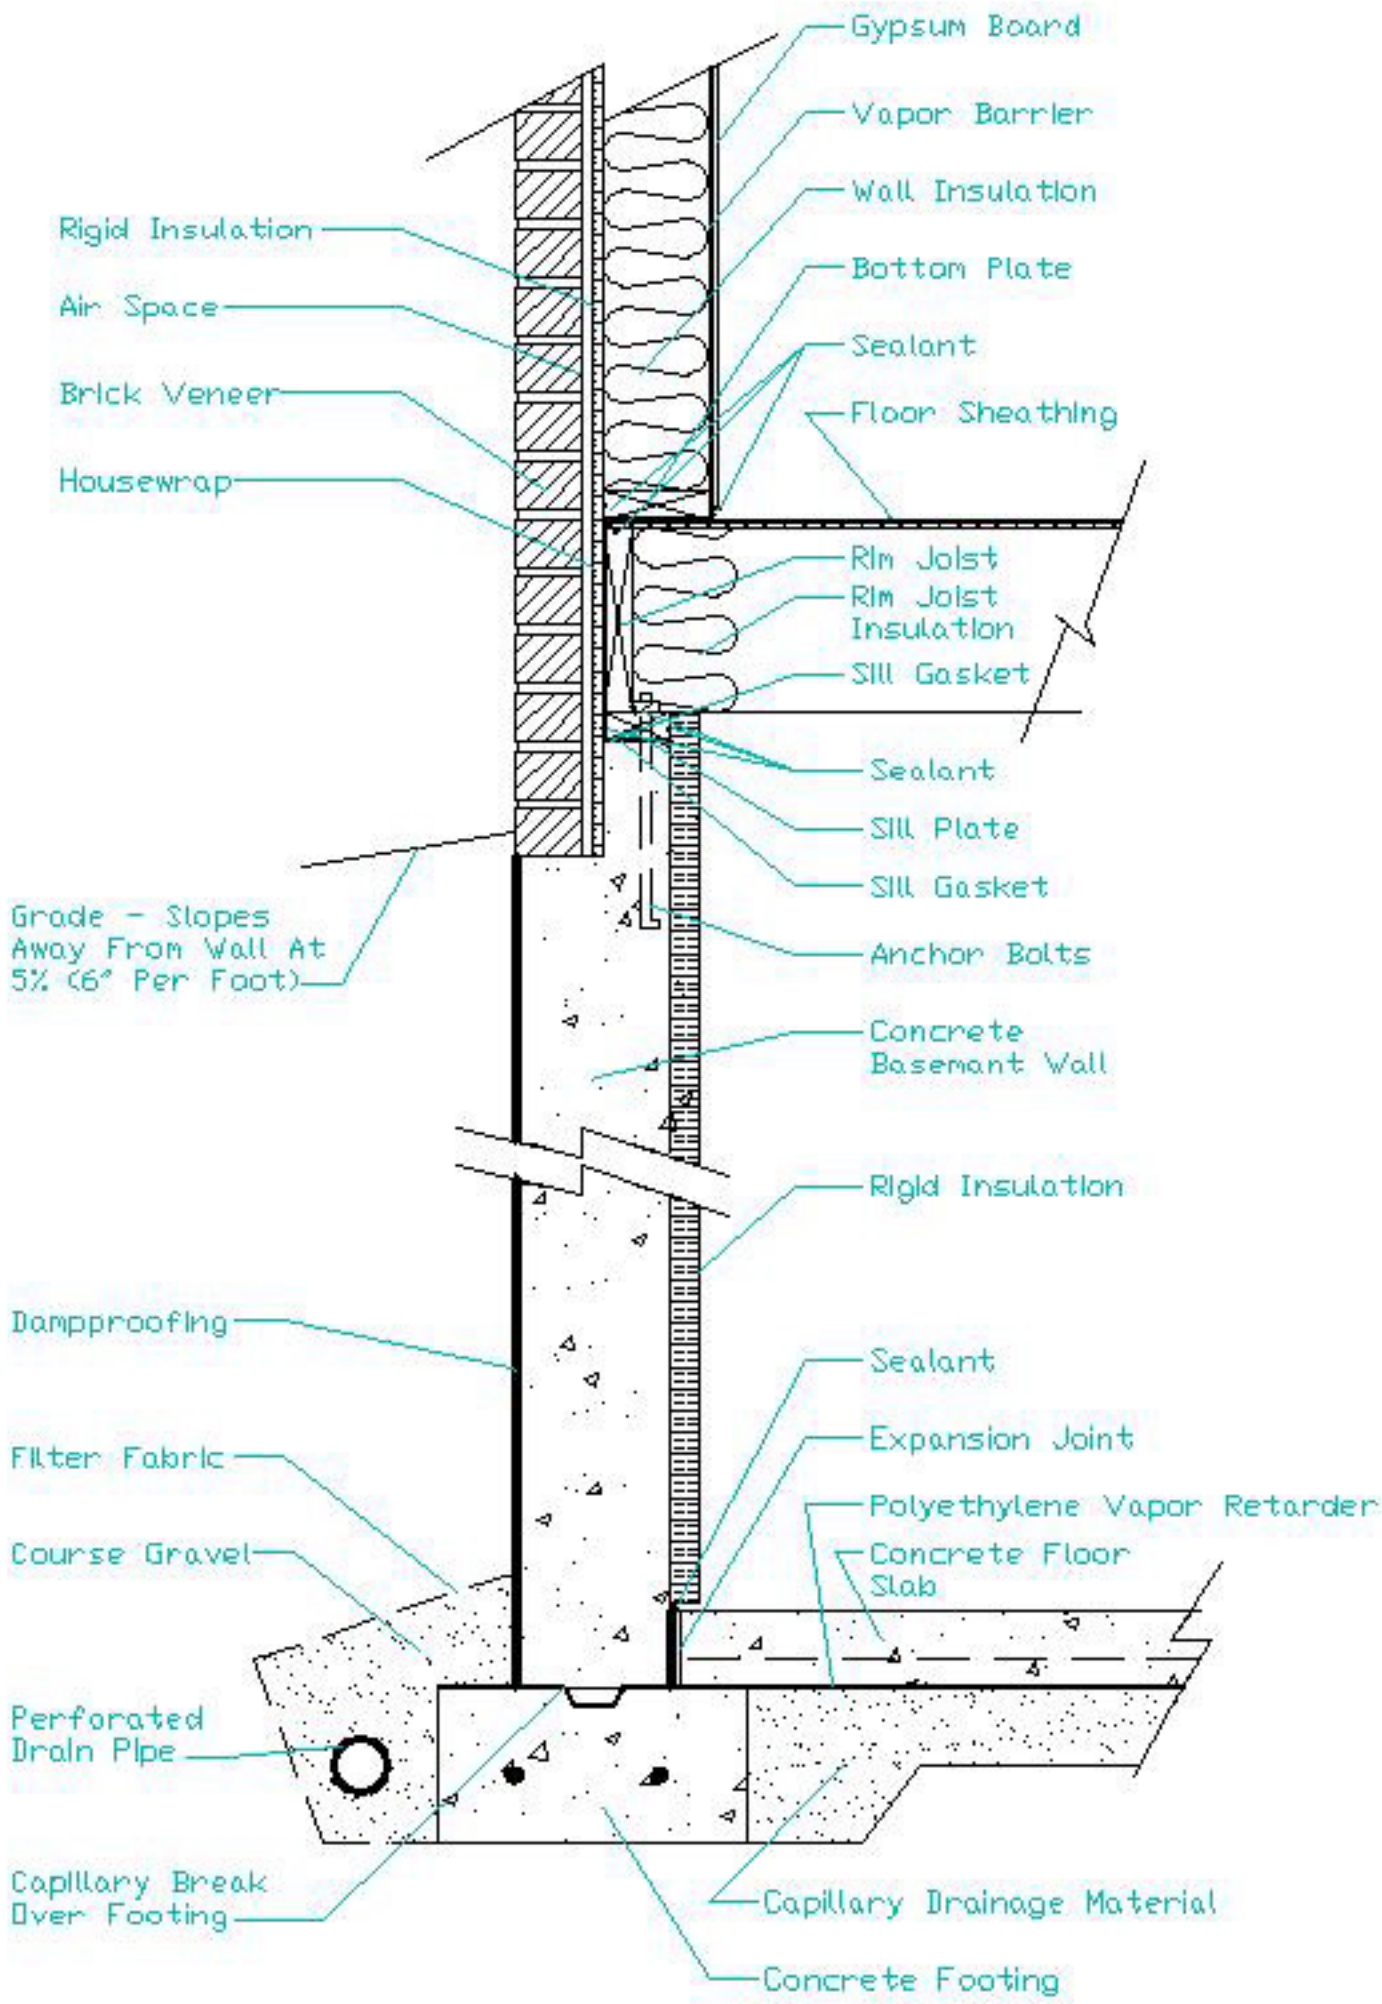
Detail 18