Slab-On-Grade with Brick Veneer (Exterior Insulation)

No Scale
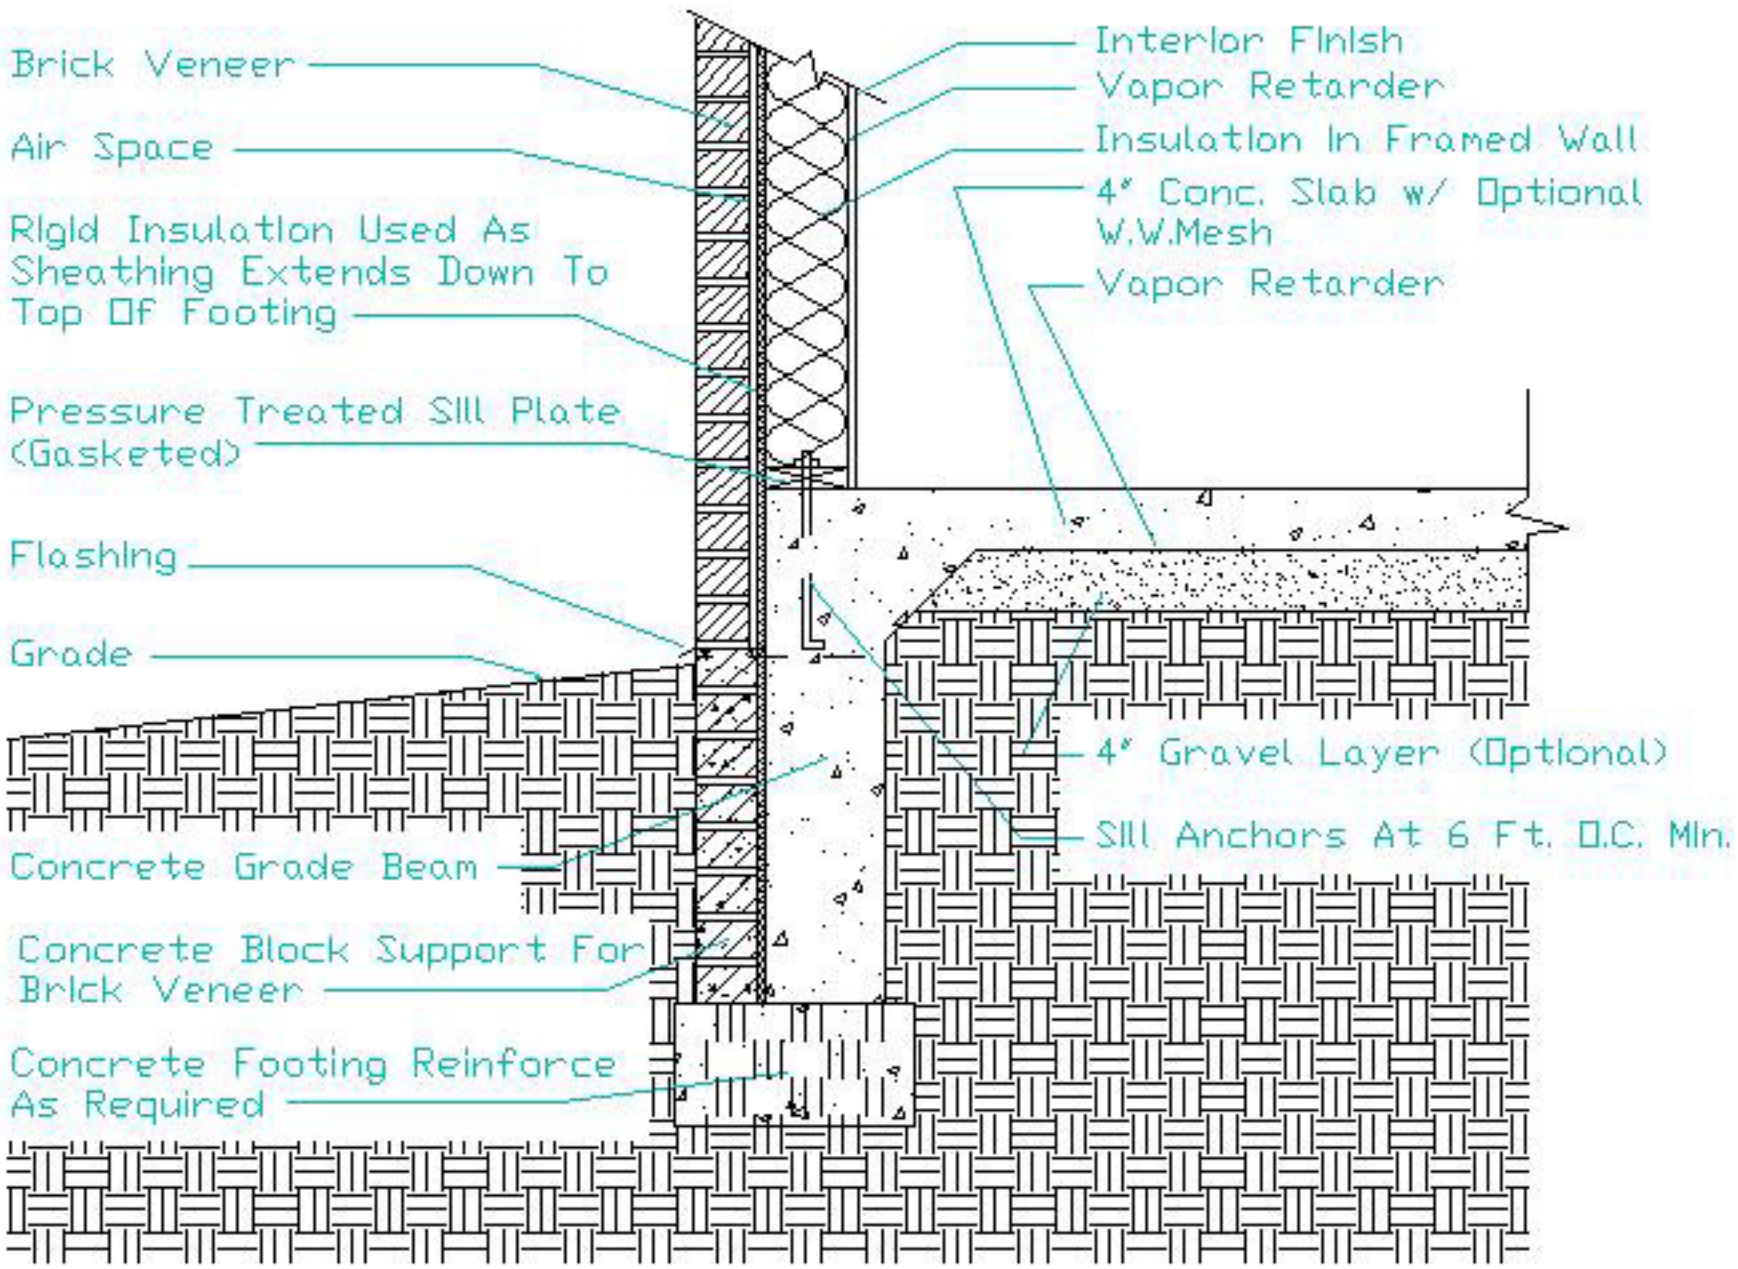
Detail 48