Slab-On-Grade with Integral Grade Beam (Exterior Insulation)

No Scale
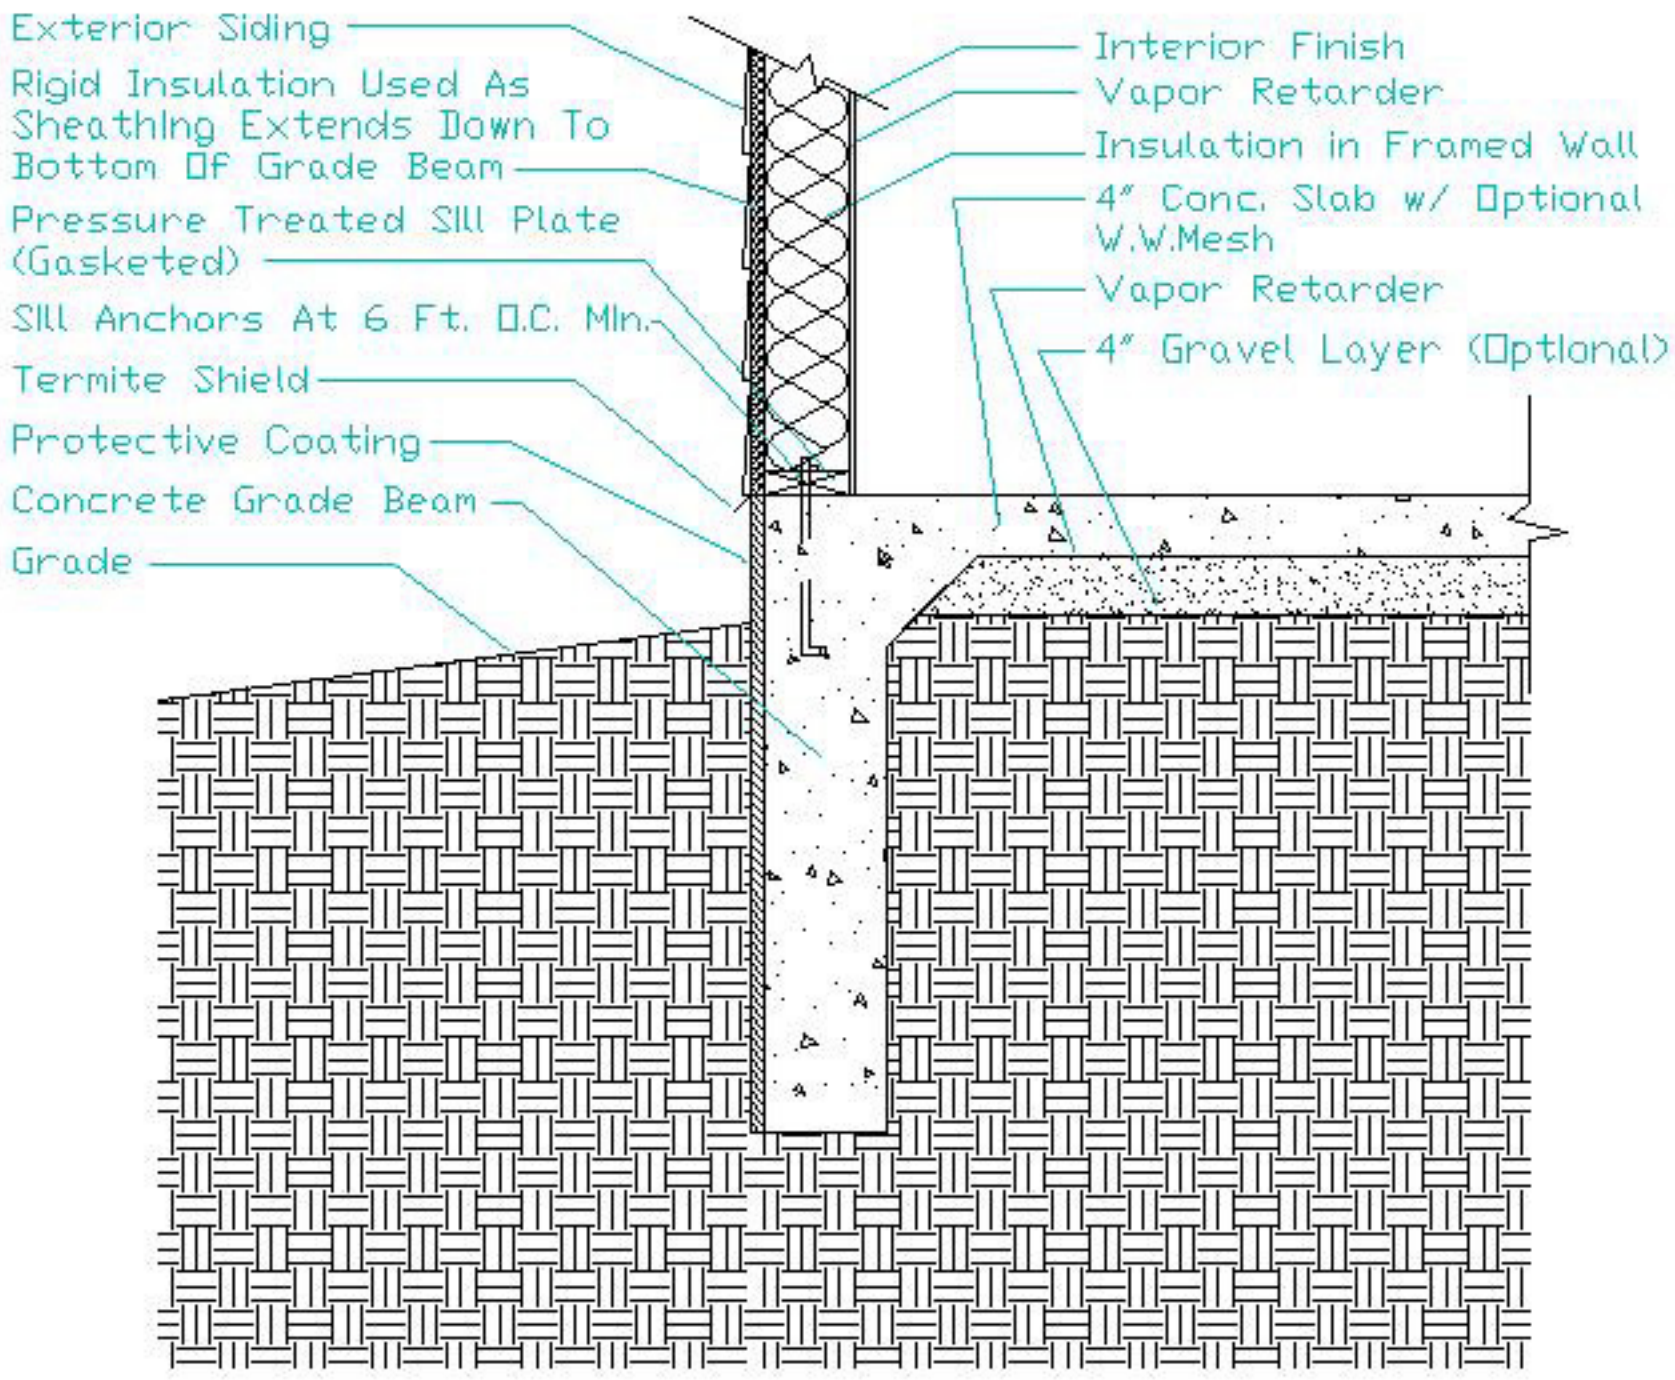
Detail 47