Unvented Crawl Space Wall W/Interior Batt Insulation

No Scale
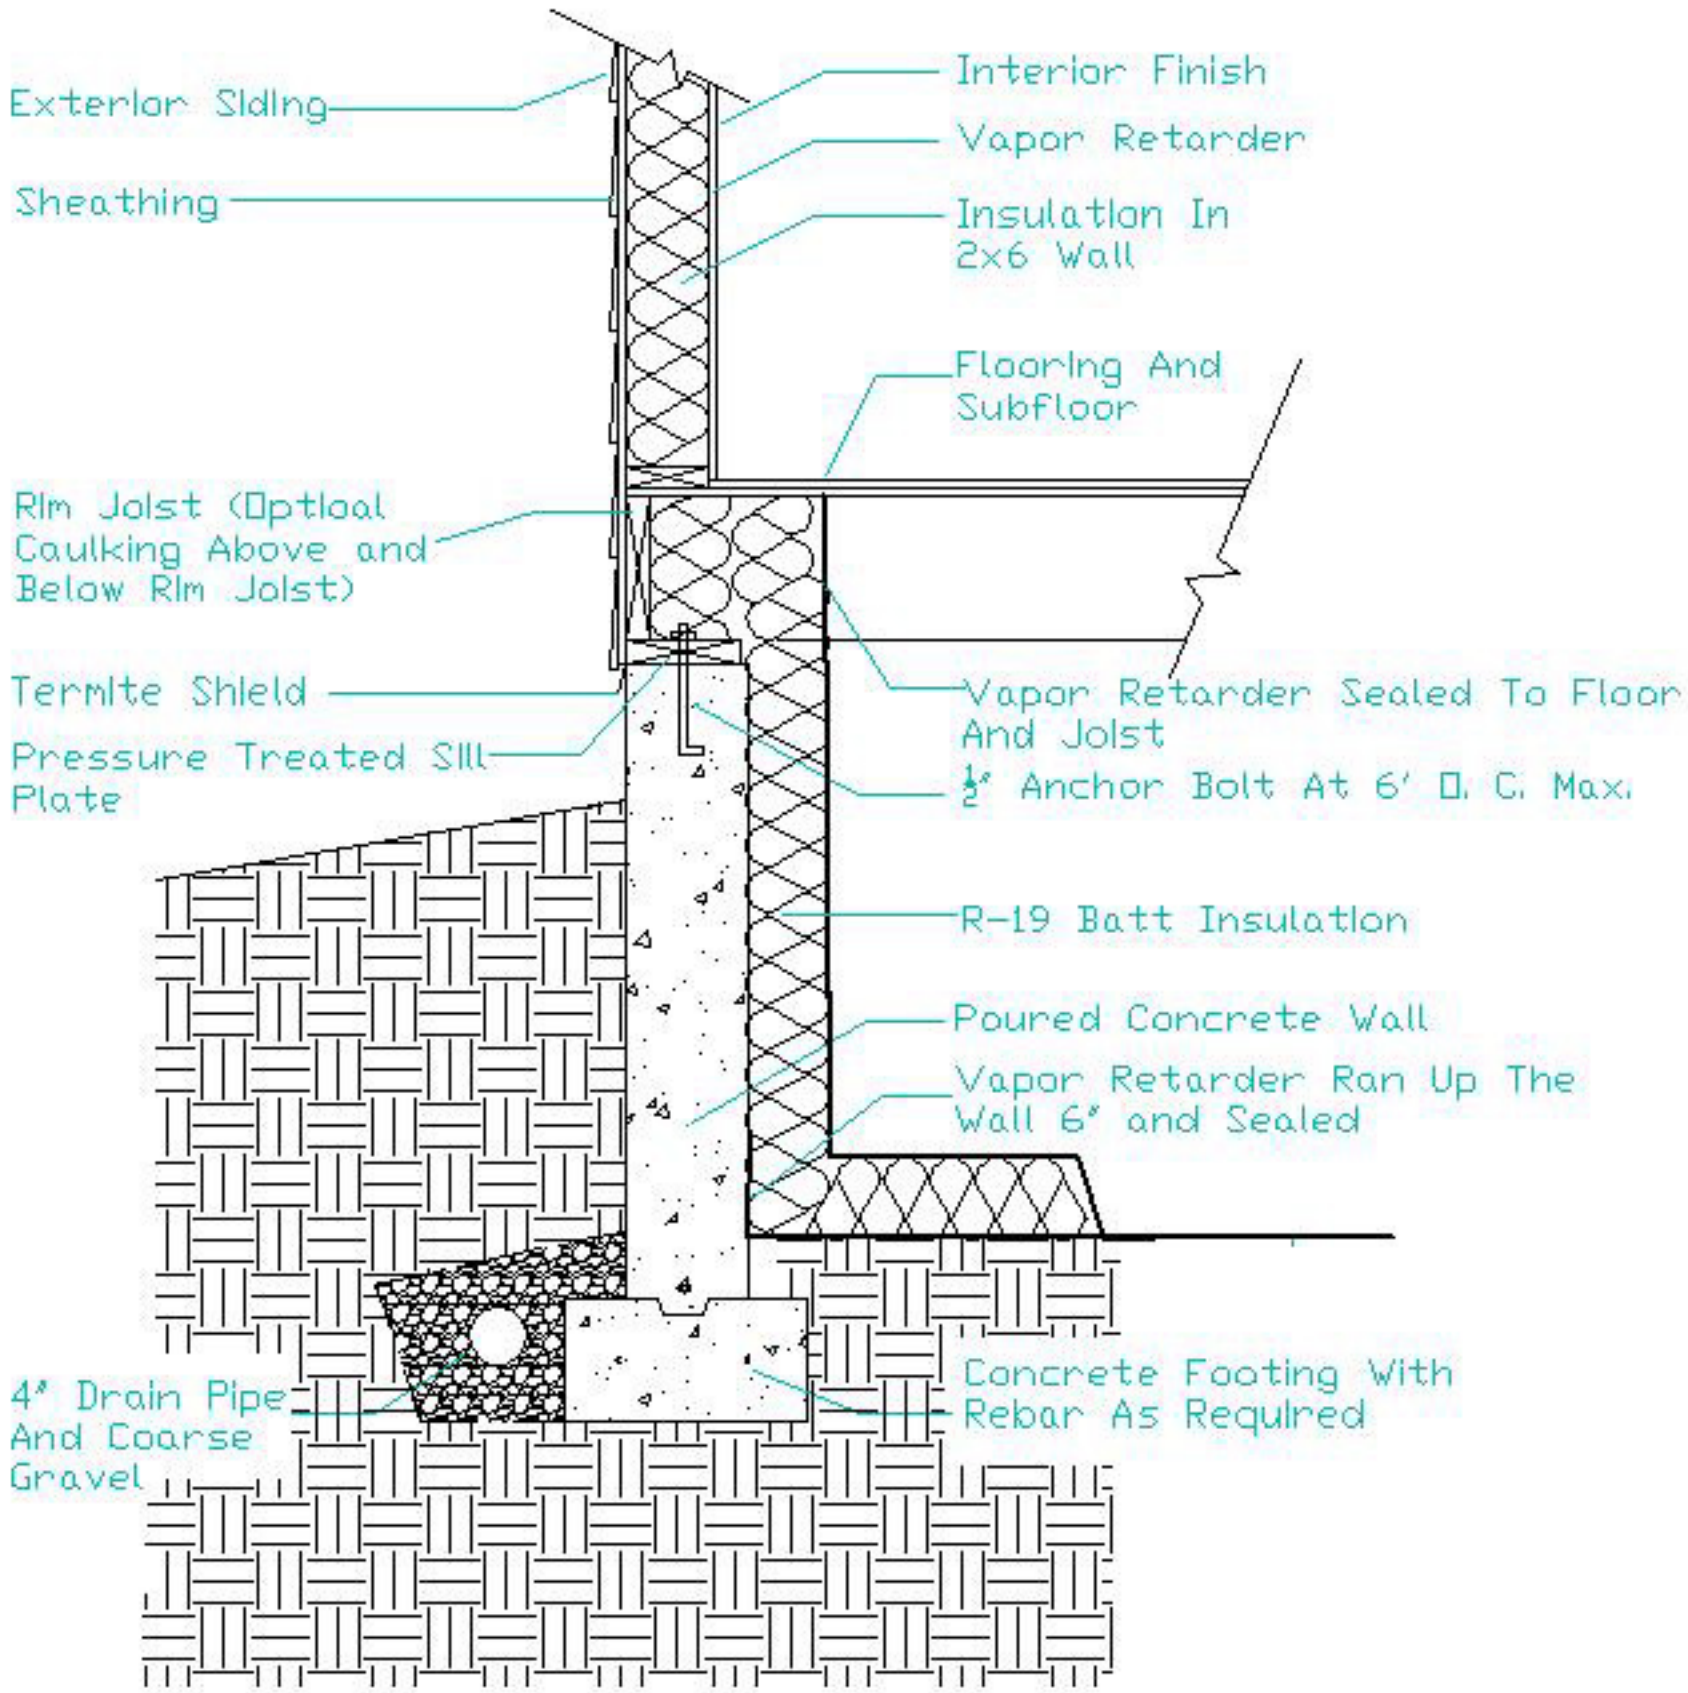
Detail 46