Vented Crawl Space Wall W/Ceiling Insulation

No Scale
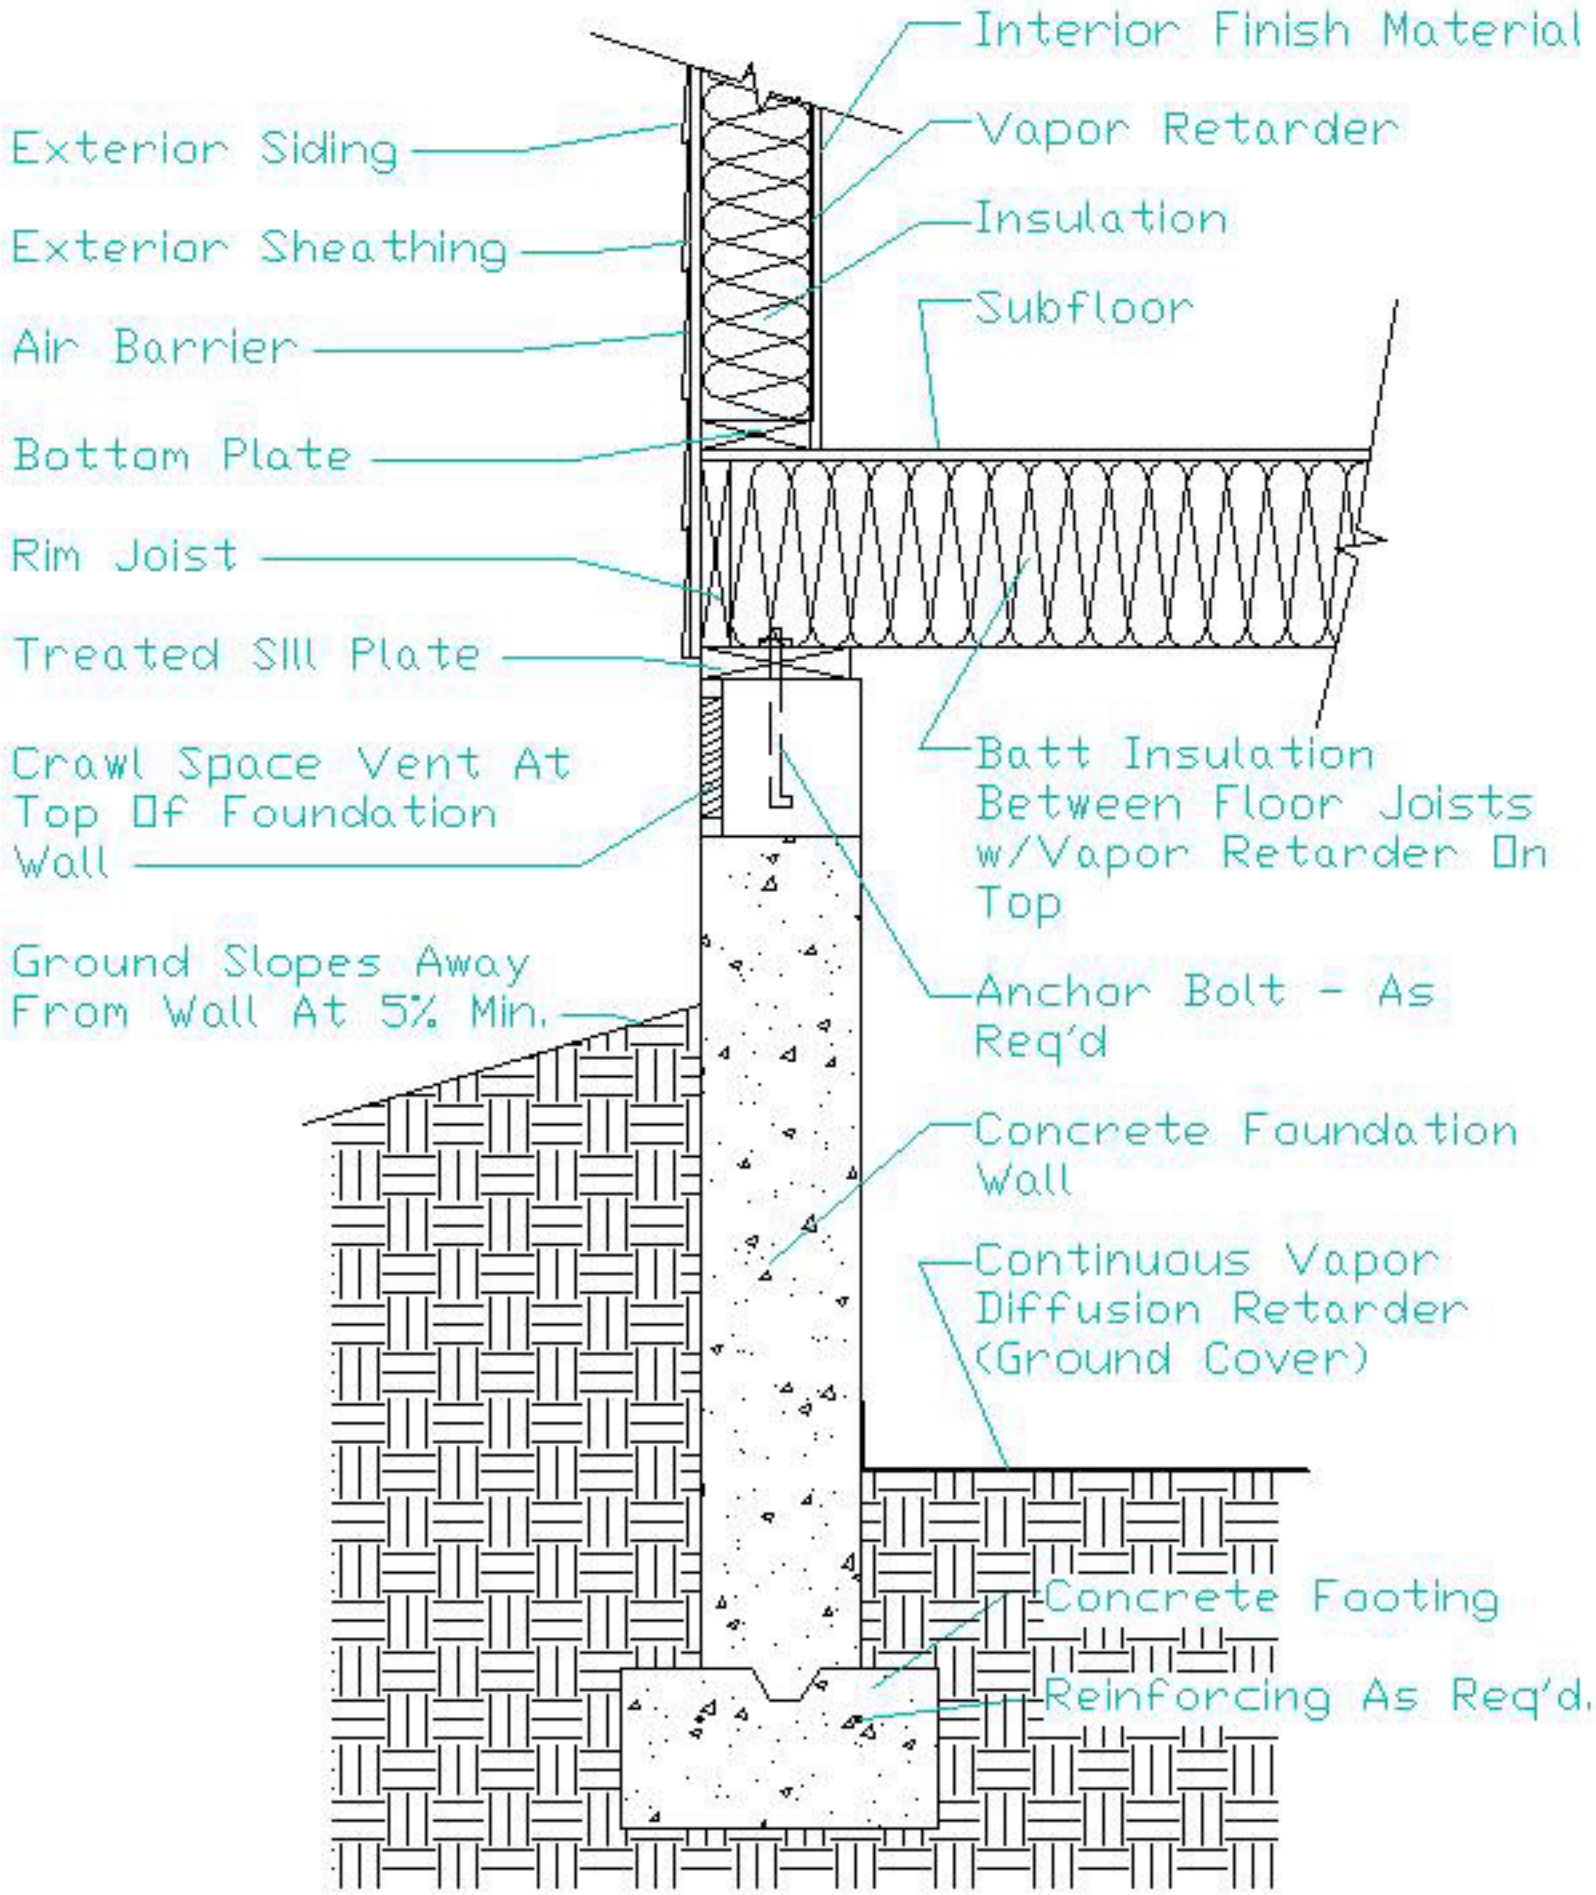
Detail 33